KOORDINAČNÍ SITUAČNÍ VÝKRES 1 : 250

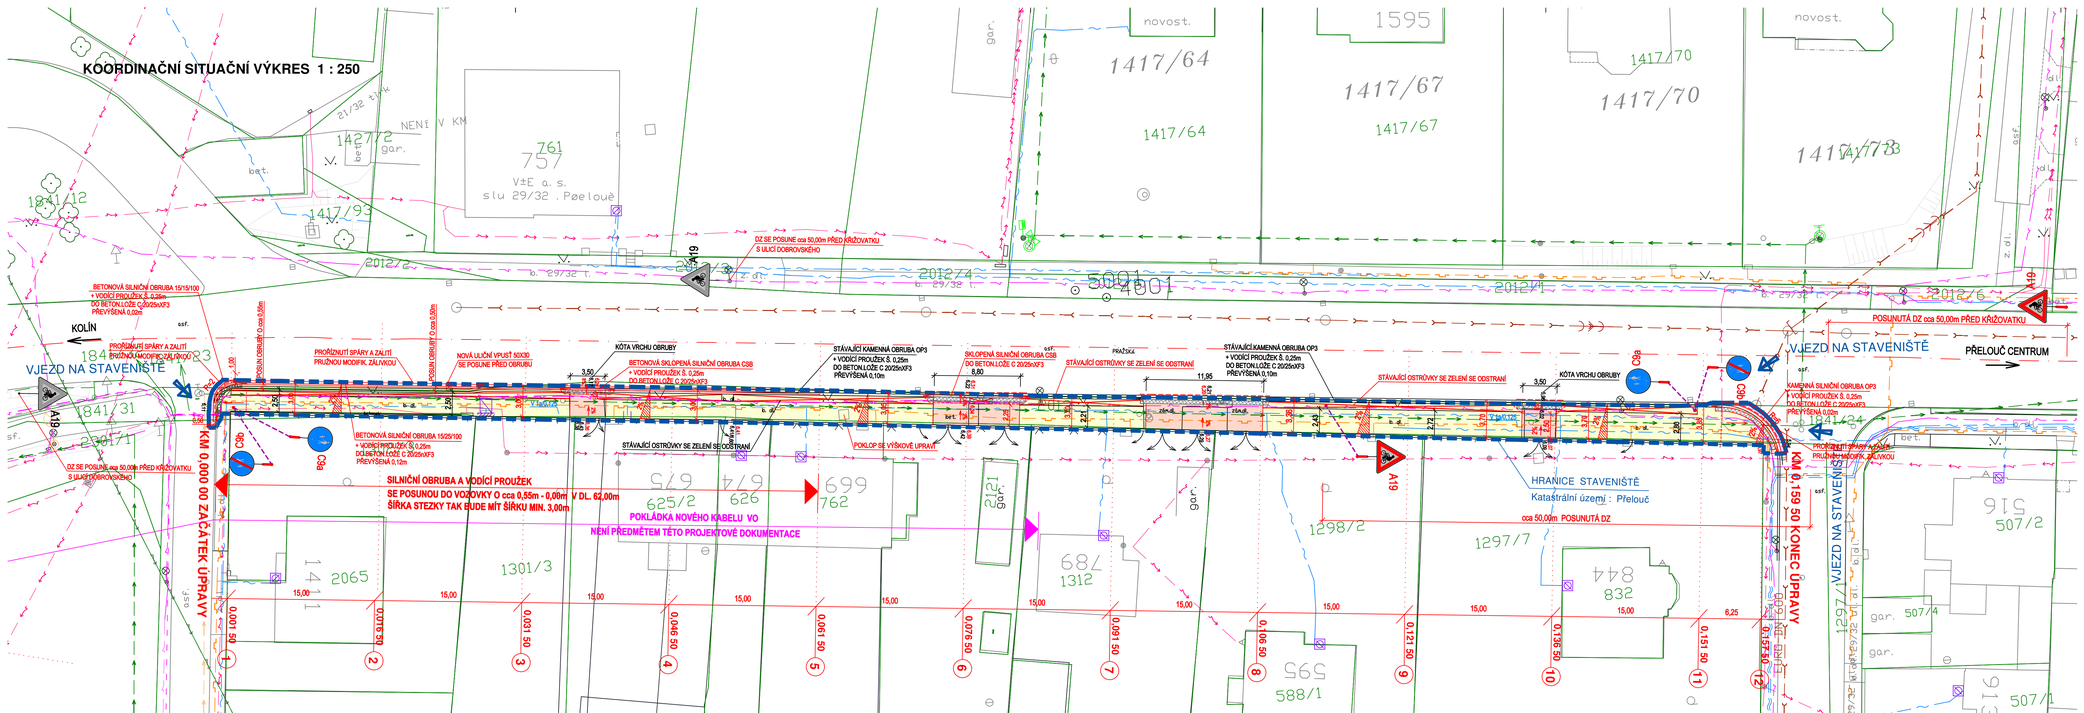
KOLÍN
VJEZD NA STAVENIŠTĚ
PŘELOUČ CENTRUM
VJEZD NA STAVENIŠTĚ
BETONOVÁ SILNIČNÍ OBRUBA 15/15/100 + VODÍCÍ PROUŽEK Š. 0,25m DO BETONLOŽE C 20/25/XF3 PŘEVÝŠENÁ 0,02m
PROŘÍZNUTÍ SPÁRY A ZALITÍ PRUŽNOU MODIFIK. ZÁLIVKOU
NOVÁ ULIČNÍ VPUSŤ 500X30 SE POSUNE PŘED OBRUBU
KÓTA VRCHU OBRUBY
BETONOVÁ SKLOPENÁ SILNIČNÍ OBRUBA CSB + VODÍCÍ PROUŽEK Š. 0,25m DO BETONLOŽE C 20/25/XF3
STÁVAJÍCÍ KAMENNÁ OBRUBA OP3 + VODÍCÍ PROUŽEK Š. 0,25m DO BETONLOŽE C 20/25/XF3 PŘEVÝŠENÁ 0,10m
SKLOPENÁ SILNIČNÍ OBRUBA CSB DO BETONLOŽE C 20/25/XF3
STÁVAJÍCÍ OSTRŮVKY SE ZELENÍ SE ODSTRANÍ
POKLOP SE VÝŠKOVĚ UPRAVÍ
BETONOVÁ SILNIČNÍ OBRUBA 15/25/100 + VODÍCÍ PROUŽEK Š. 0,25m DO BETONLOŽE C 20/25/XF3 PŘEVÝŠENÁ 0,12m
SILNIČNÍ OBRUBA A VODÍCÍ PROUŽEK SE POSUNOU DO VOZOVKY O cca 0,55m - 0,00m V DL. 62,00m ŠÍŘKA STEZKY TAK BUDE MÍT ŠÍŘKU MIN. 3,00m
POKLÁDKA NOVÉHO KABELU VO NENÍ PŘEDMĚTEM TÉTO PROJEKTOVÉ DOKUMENTACE
KM 0.000 00 ZAČÁTEK ÚPRAVY
KM 0.159 50 KONEC ÚPRAVY
HRANICE STAVENIŠTĚ
Katastrální území : Přelouč
cca 50,00m POSUNUTÁ DZ
POSUNUTÁ DZ cca 50,00m PŘED KŘIŽOVATKU
PROŘÍZNUTÍ SPÁRY A ZALITÍ PRUŽNOU MODIFIK. ZÁLIVKOU
KAMENNÁ SILNIČNÍ OBRUBA OP3 + VODÍCÍ PROUŽEK Š. 0,25m DO BETONLOŽE C 20/25/XF3 PŘEVÝŠENÁ 0,02m
1417/64
1417/67
1417/70
1417/93
1417/73
1298/2
1297/7
1301/3
1312
1298/1
1297/2
588/1
625/2
762
832
2065
507/2
507/4
507/1
novost.
gar.
NENÍ V KM
761
757
142/72
184/1 12
184/1 23
184/1 31
184/1 24
230/1
2012/2
2012/4
2012/1
2012/6
29/32
5001
4801
A19
C8c
C8b
C8a
C8bfu
